DEDICATED BUS LANES

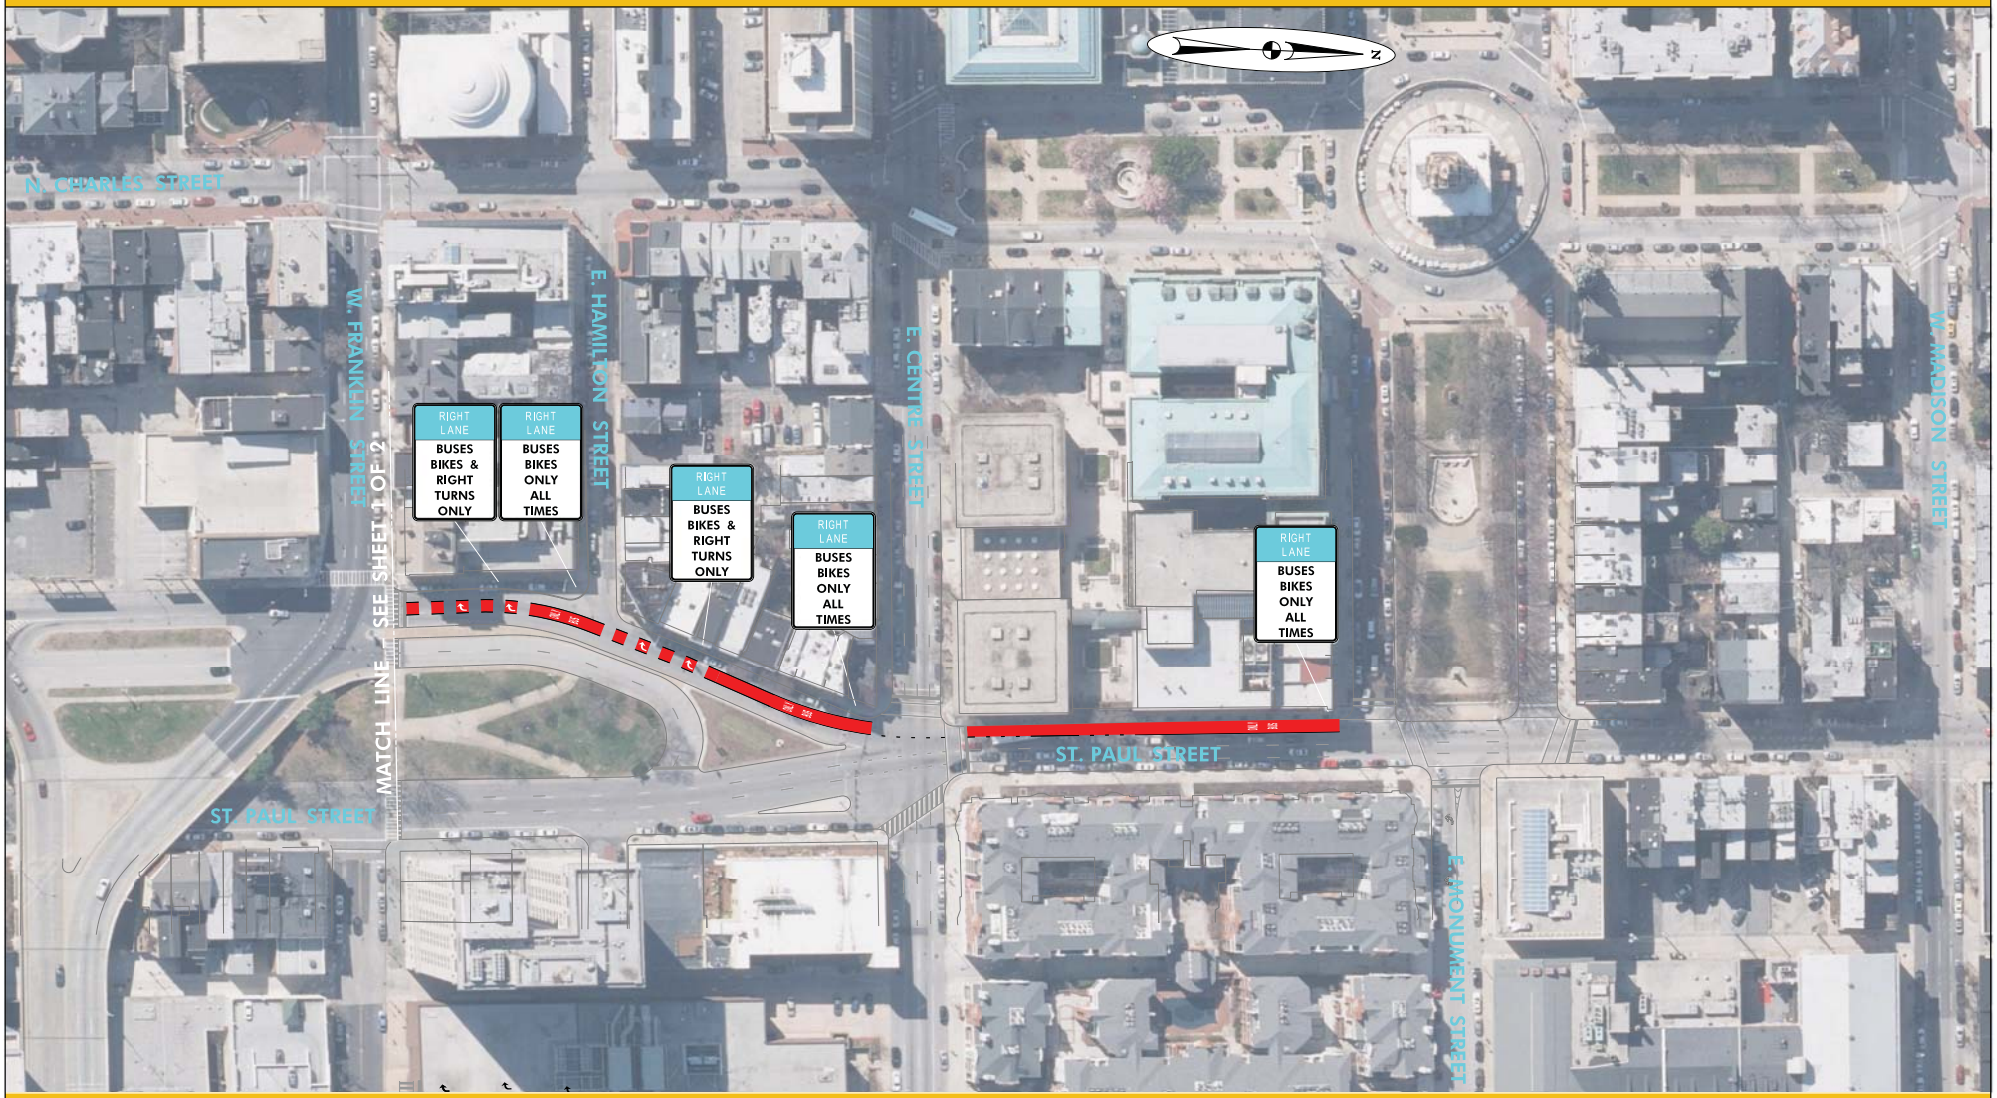

Maryland Department of Transportation

MTA Maryland

BALTIMORE LINK

dot

ST. PAUL STREET DEDICATED BUS LANES

DATE: NOVEMBER 2016 SCALE: 1"=50'

SHEET NO. 2 OF 2