DEDICATED BUS LANES

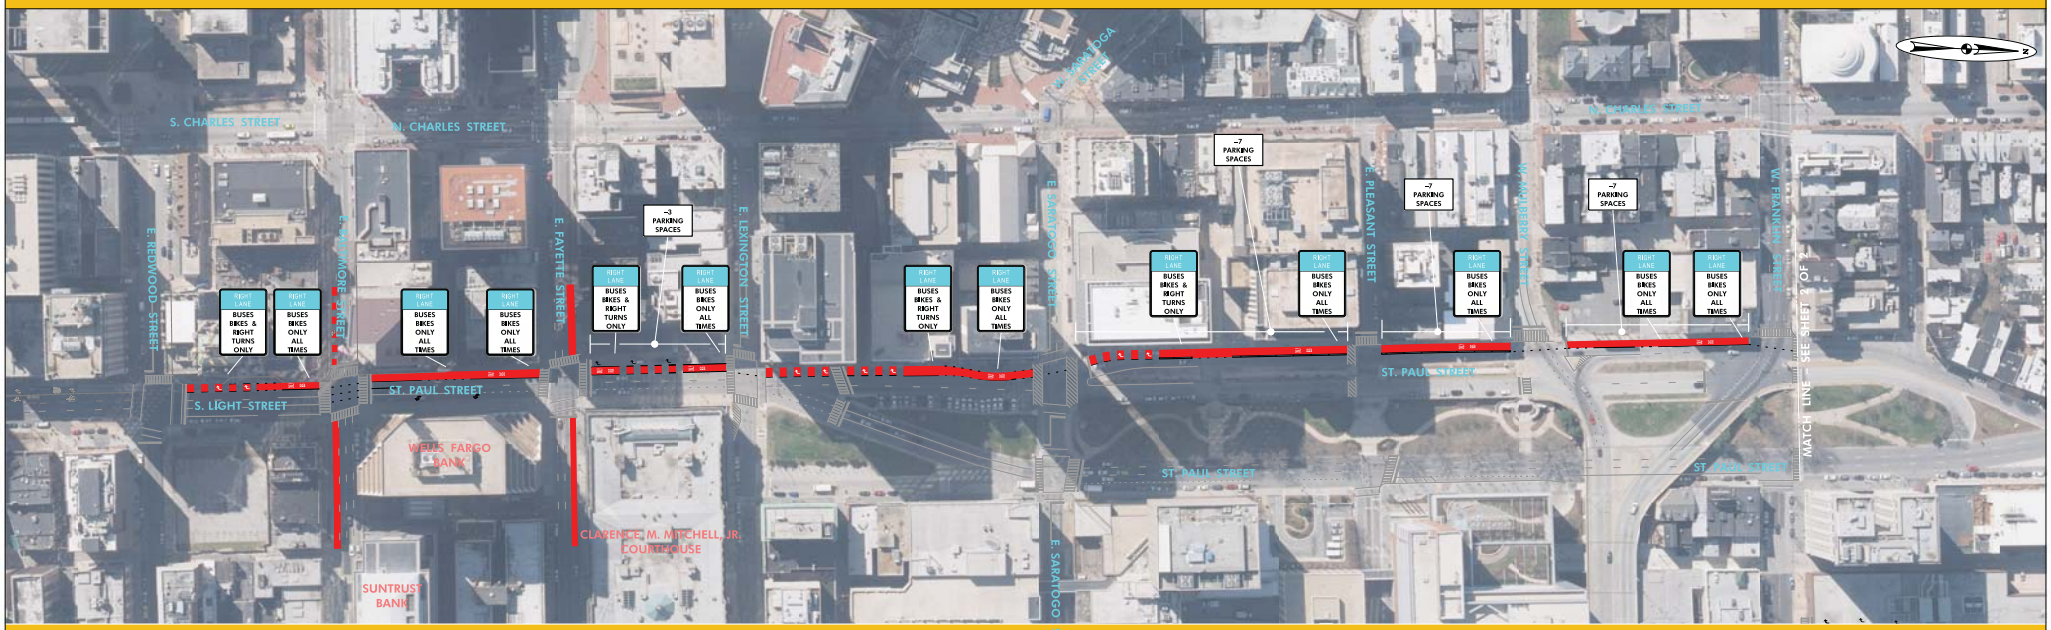

Maryland Department of Transportation

MTA Maryland

BALTIMORE LINK

dot

ST. PAUL STREET
DEDICATED BUS LANES

DATE: NOVEMBER 2016 SCALE: 1" = 50'

SHEET NO. 1 OF 2